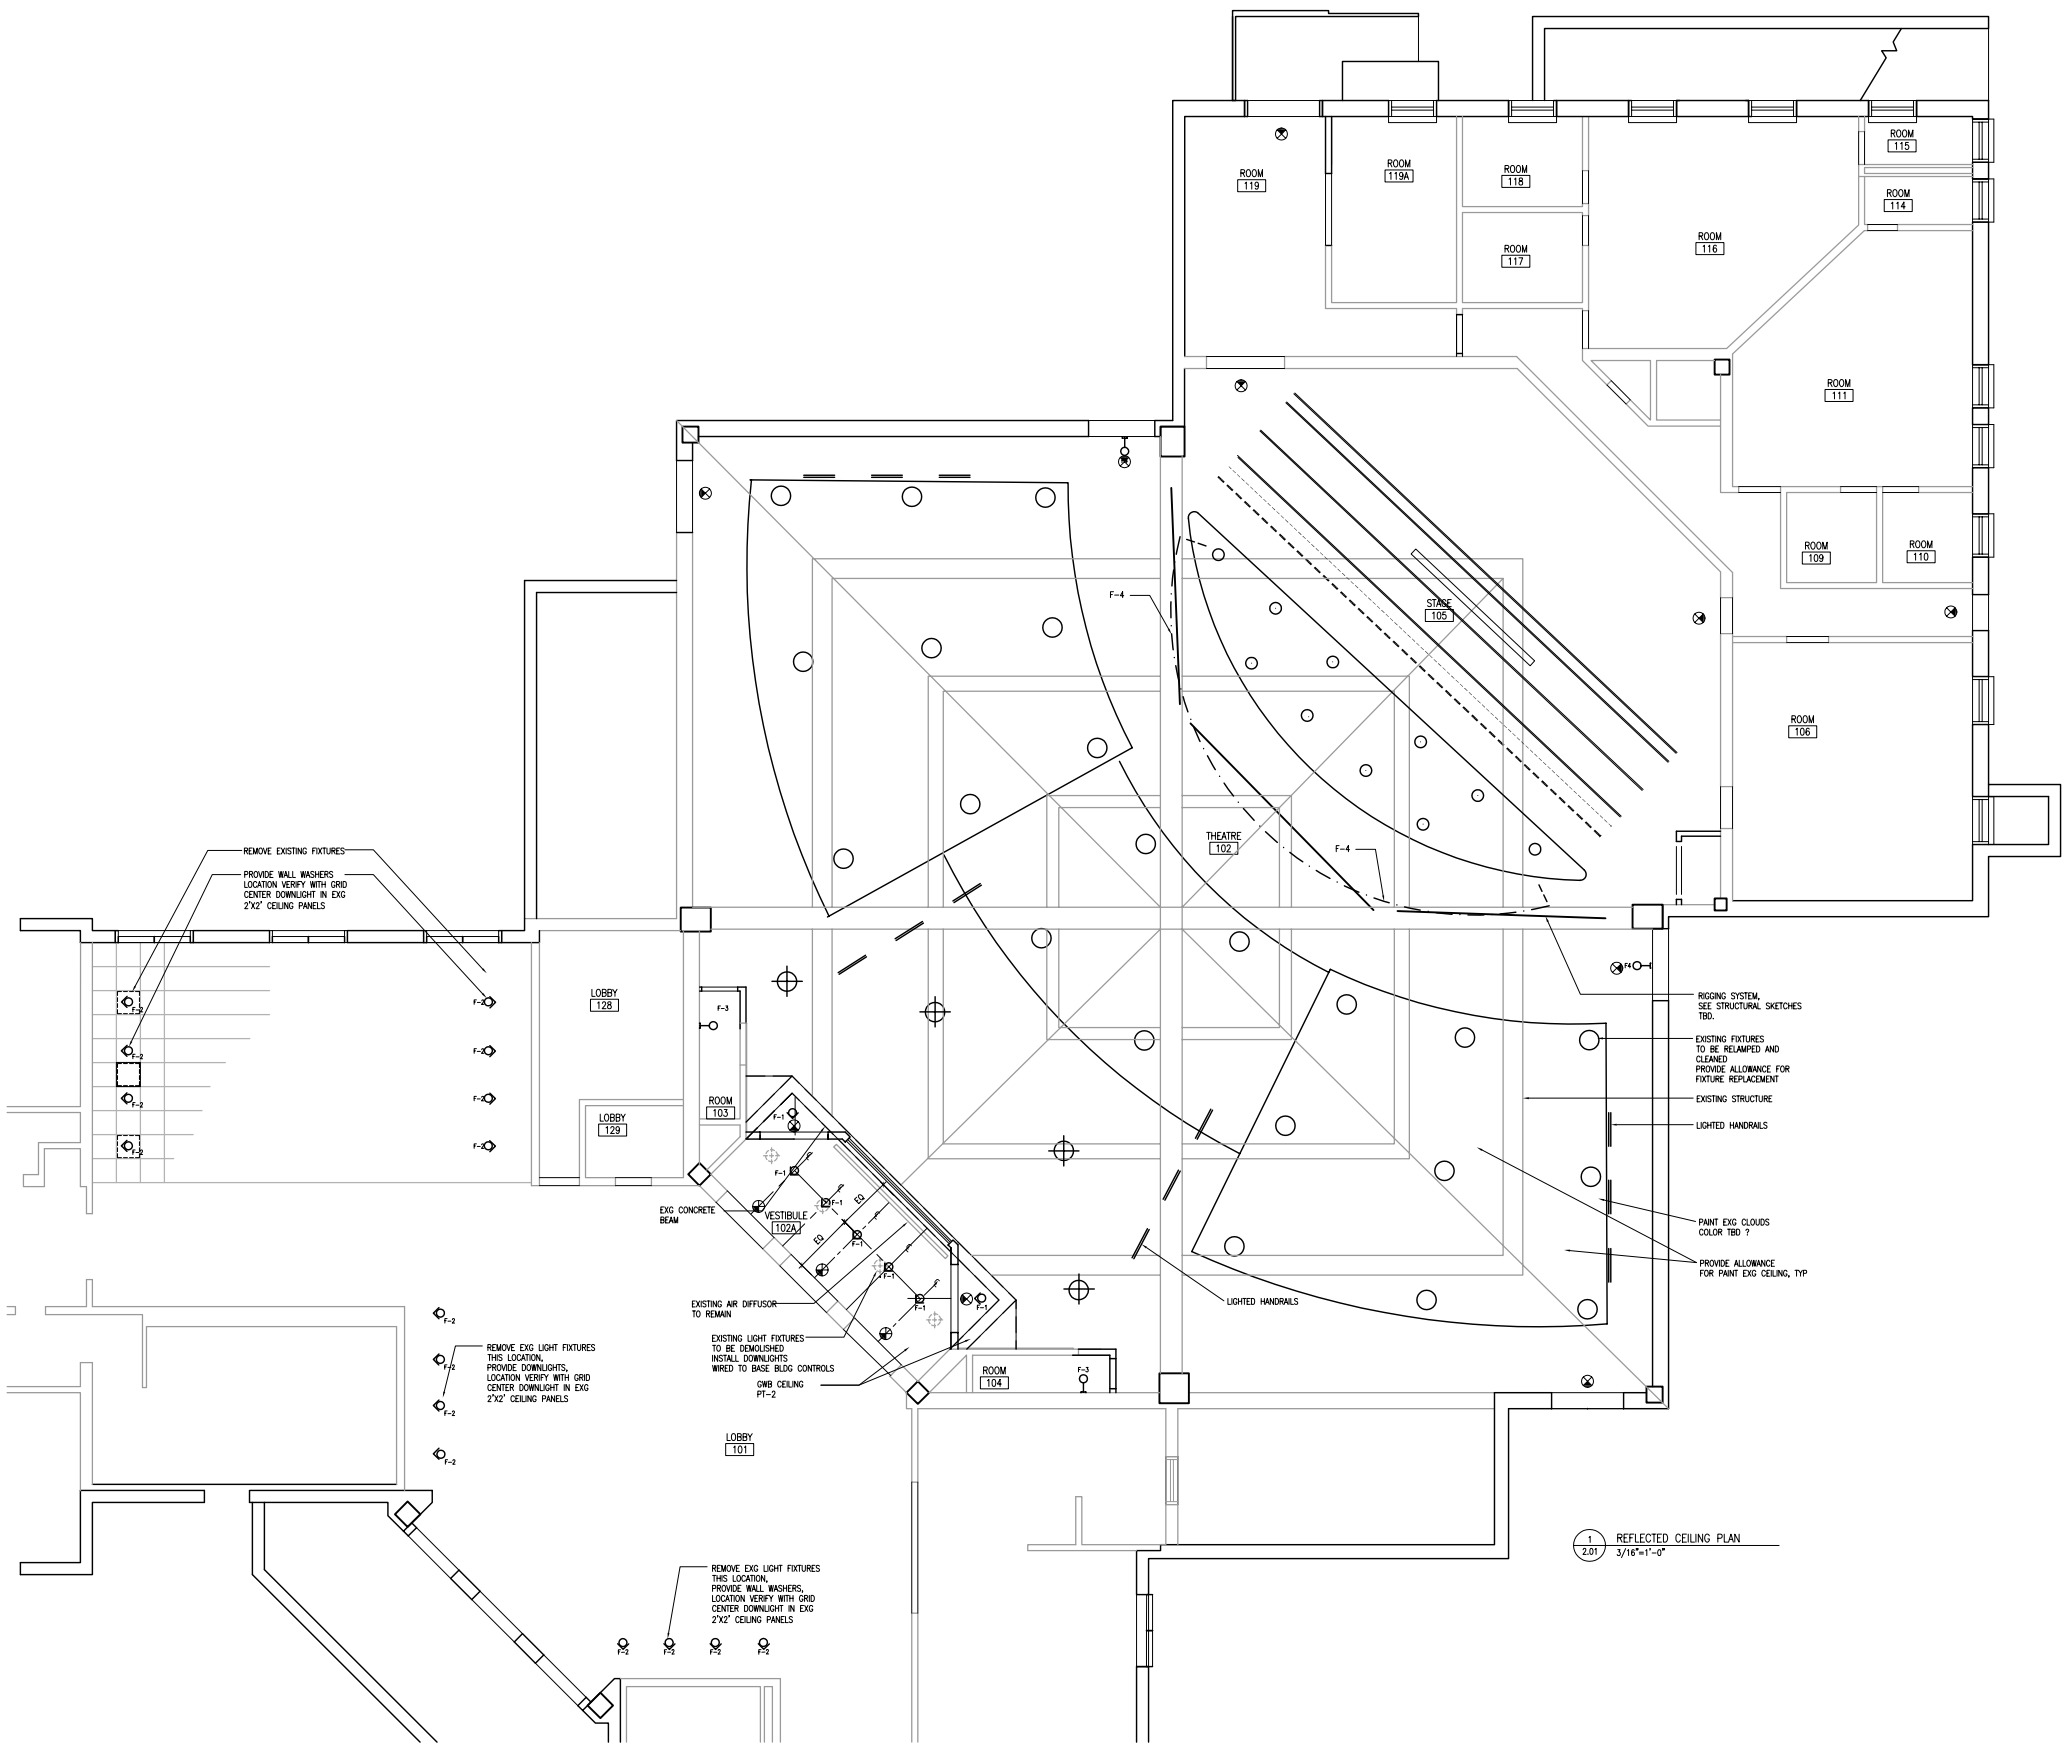

1 2.01 REFLECTED CEILING PLAN
3/16"=1'-0"

LIGHTING LEGEND:

- F-5 PENDANT MOUNTED LIGHT FIXTURE
- F-2 RECESSED ADJUSTABLE LIGHT FIXTURE AT LOBBY
- F-5 CEILING MOUNTED LIGHT FIXTURE
- F-3 WALL SCONCE
- EXIT SIGN
- LED LIGHT @ STAGE
- LIGHTED HANDRAILS

F-1 @ VESTIBULE
LIGHTOLIER LYTECASTER
6" H X 5" DIAM, RECESSED ADJUSTABLE DOWN LIGHT W/STEP BAFFLE #1000LVNT W/MR-16 LAMPING/42-75W W/1055 WHLV MATTE WHITE BAFFLE

F-2 @ LOBBY
LIGHTOLIER LYTECASTER
6" H X 5" DIAM, RECESSED ADJ DOWN LIGHT W/CLEAR ALZAK CONE #1000LVNT W/MR-16 LAMPING/42-75W W/1064 LV SPECULAR CLR CONE

F-3 @STAIR TO PROJ. BOOTH & STORAGE
LIGHTOLIER LUMIRONDE
6" X 10"H FLUORESCENT SURFACE MT., #6737WH

F-4 @ STAGE EDGE ACCENT LIGHT
COLOR KINETICS eW COVE POWERCORE LIGHT, 10' LONG LEADER CABLE W/STRAIN RELIEF. 6" FIXTURES, 2800 COLOR TEMPERATURE

F-5 EXISTING THEATRE LIGHT

F-6 EXG RECESSEDD STEP LIGHT TBD

LIGHTING NOTES
ALL LIGHTING TO BE TIED INTO THEATRE HOUSE DIMMING & LIGHTING PANELS

Not For Construction

Avram Theater
First Floor Renovation
SUNY Stony Brook
Southampton

STONY BROOK
STATE UNIVERSITY OF NEW YORK

Beyer Blinder Belle
Architects & Planners LLP
41 East 11 Street
New York, NY 10003
212.777.7800

Structural
Cameron Engineering & Associates, LLP
100 Sunnyside Boulevard, Suite 100
Woodbury, NY 11797
516 827 4900

No	Date	Description
3	29.10.2007	Pricing Set
2	25.10.2007	Pricing Set
1	20.10.07	Pricing Set

Issued/Revised

Drawing Title
Reflected Ceiling Plan
First Floor

Scale	3/16" = 1'-0"
Date	15 October 2007
Project No.	2075.03
Drawing No.	A2.01

H:\2075.03\2007_10.29_Bid Set\2075.03_A1_A1.01.dwg Plotted on: 11/19/07 - 5:39pm